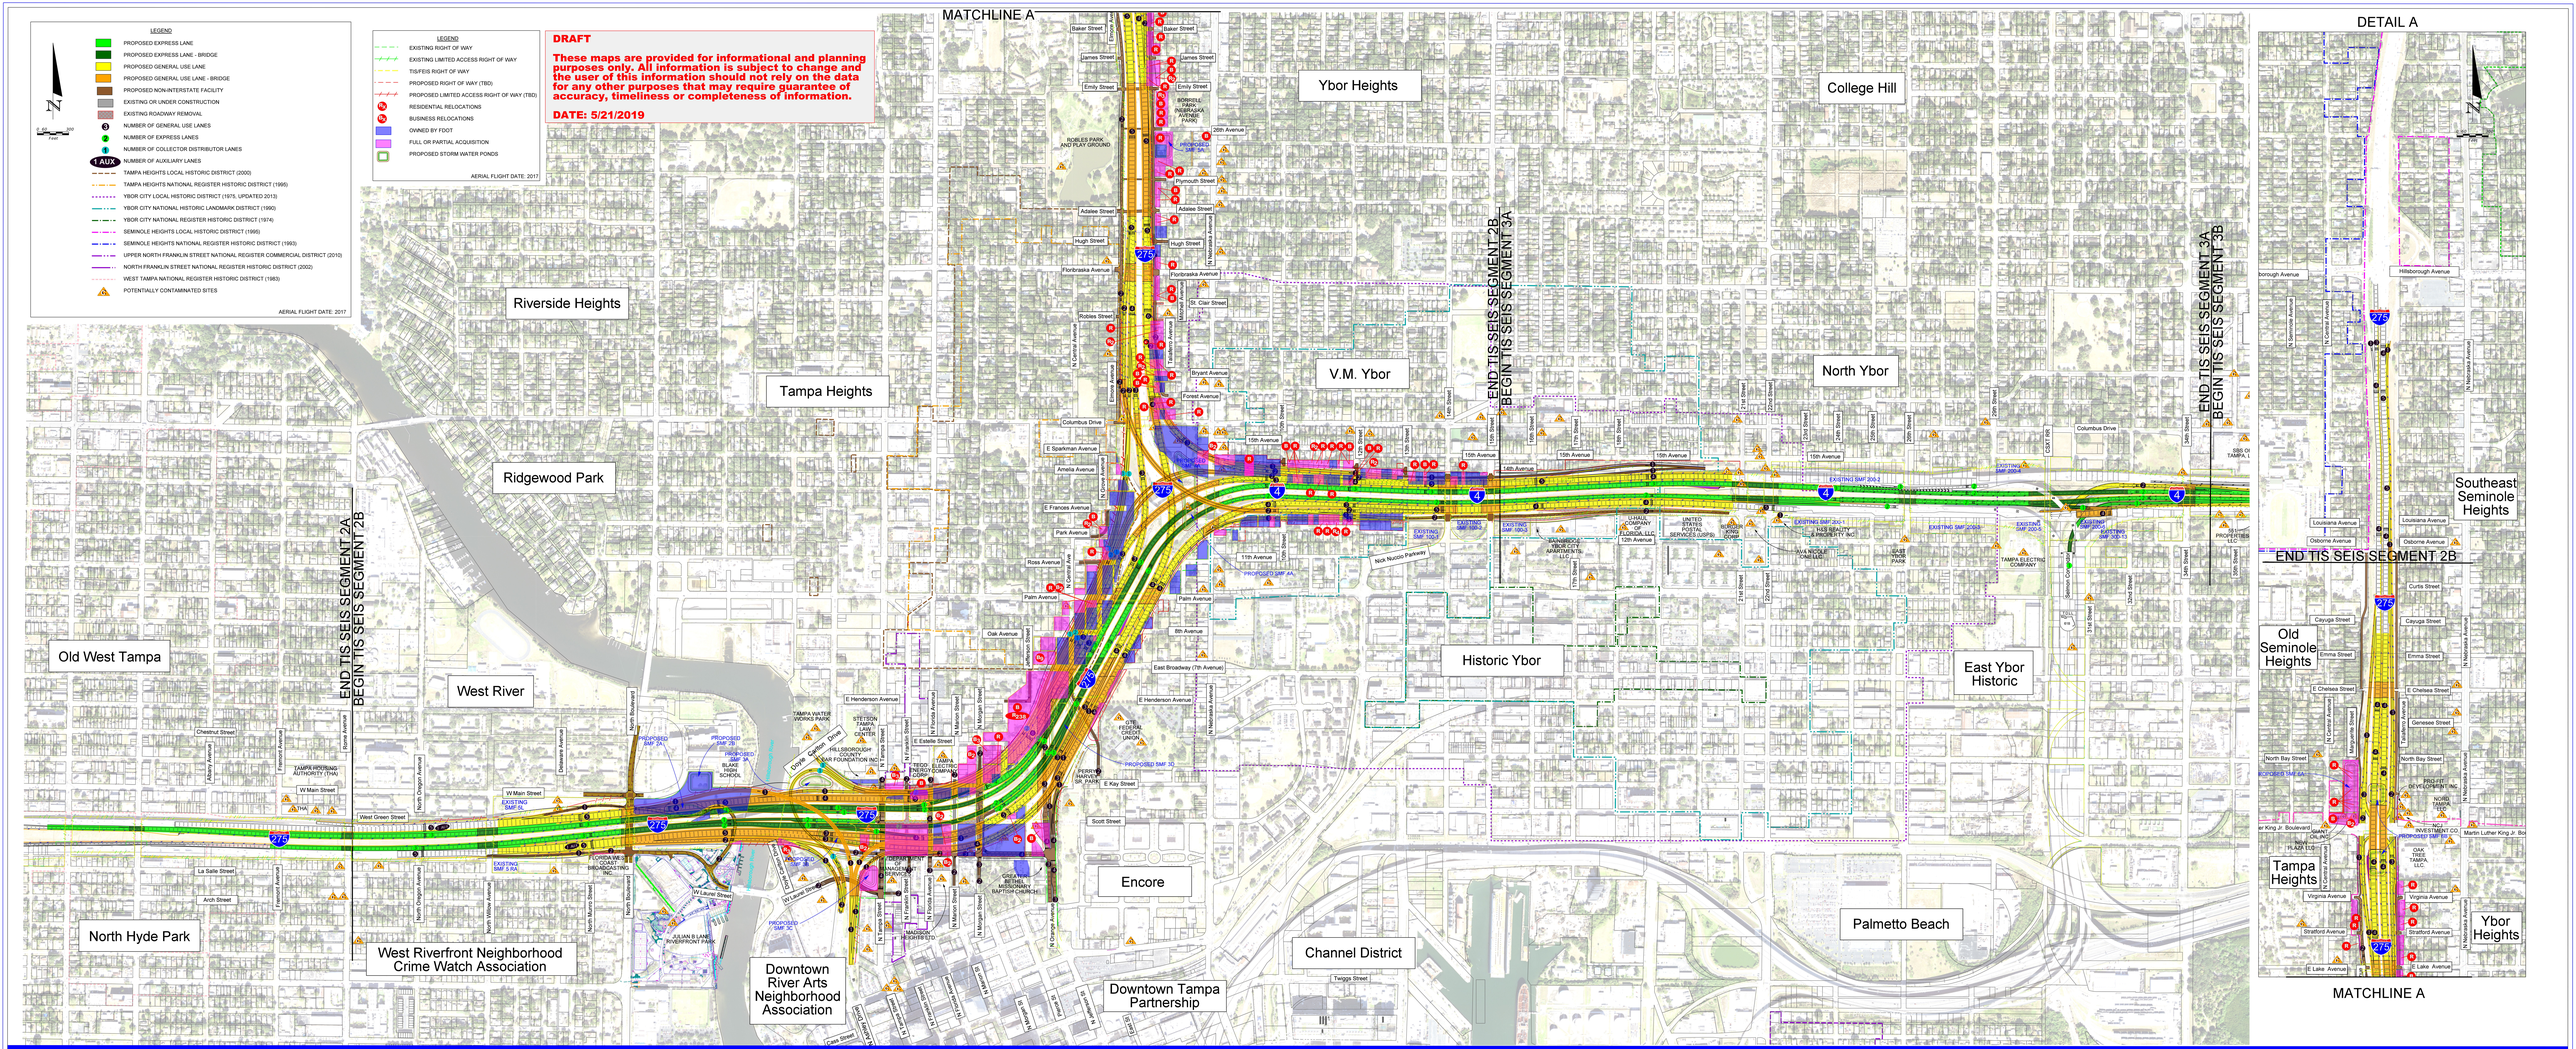

TIS SEIS SEGMENTS 2B & 3A: DESIGN OPTION B - CONCEPTUAL ALTERNATIVE ALIGNMENT