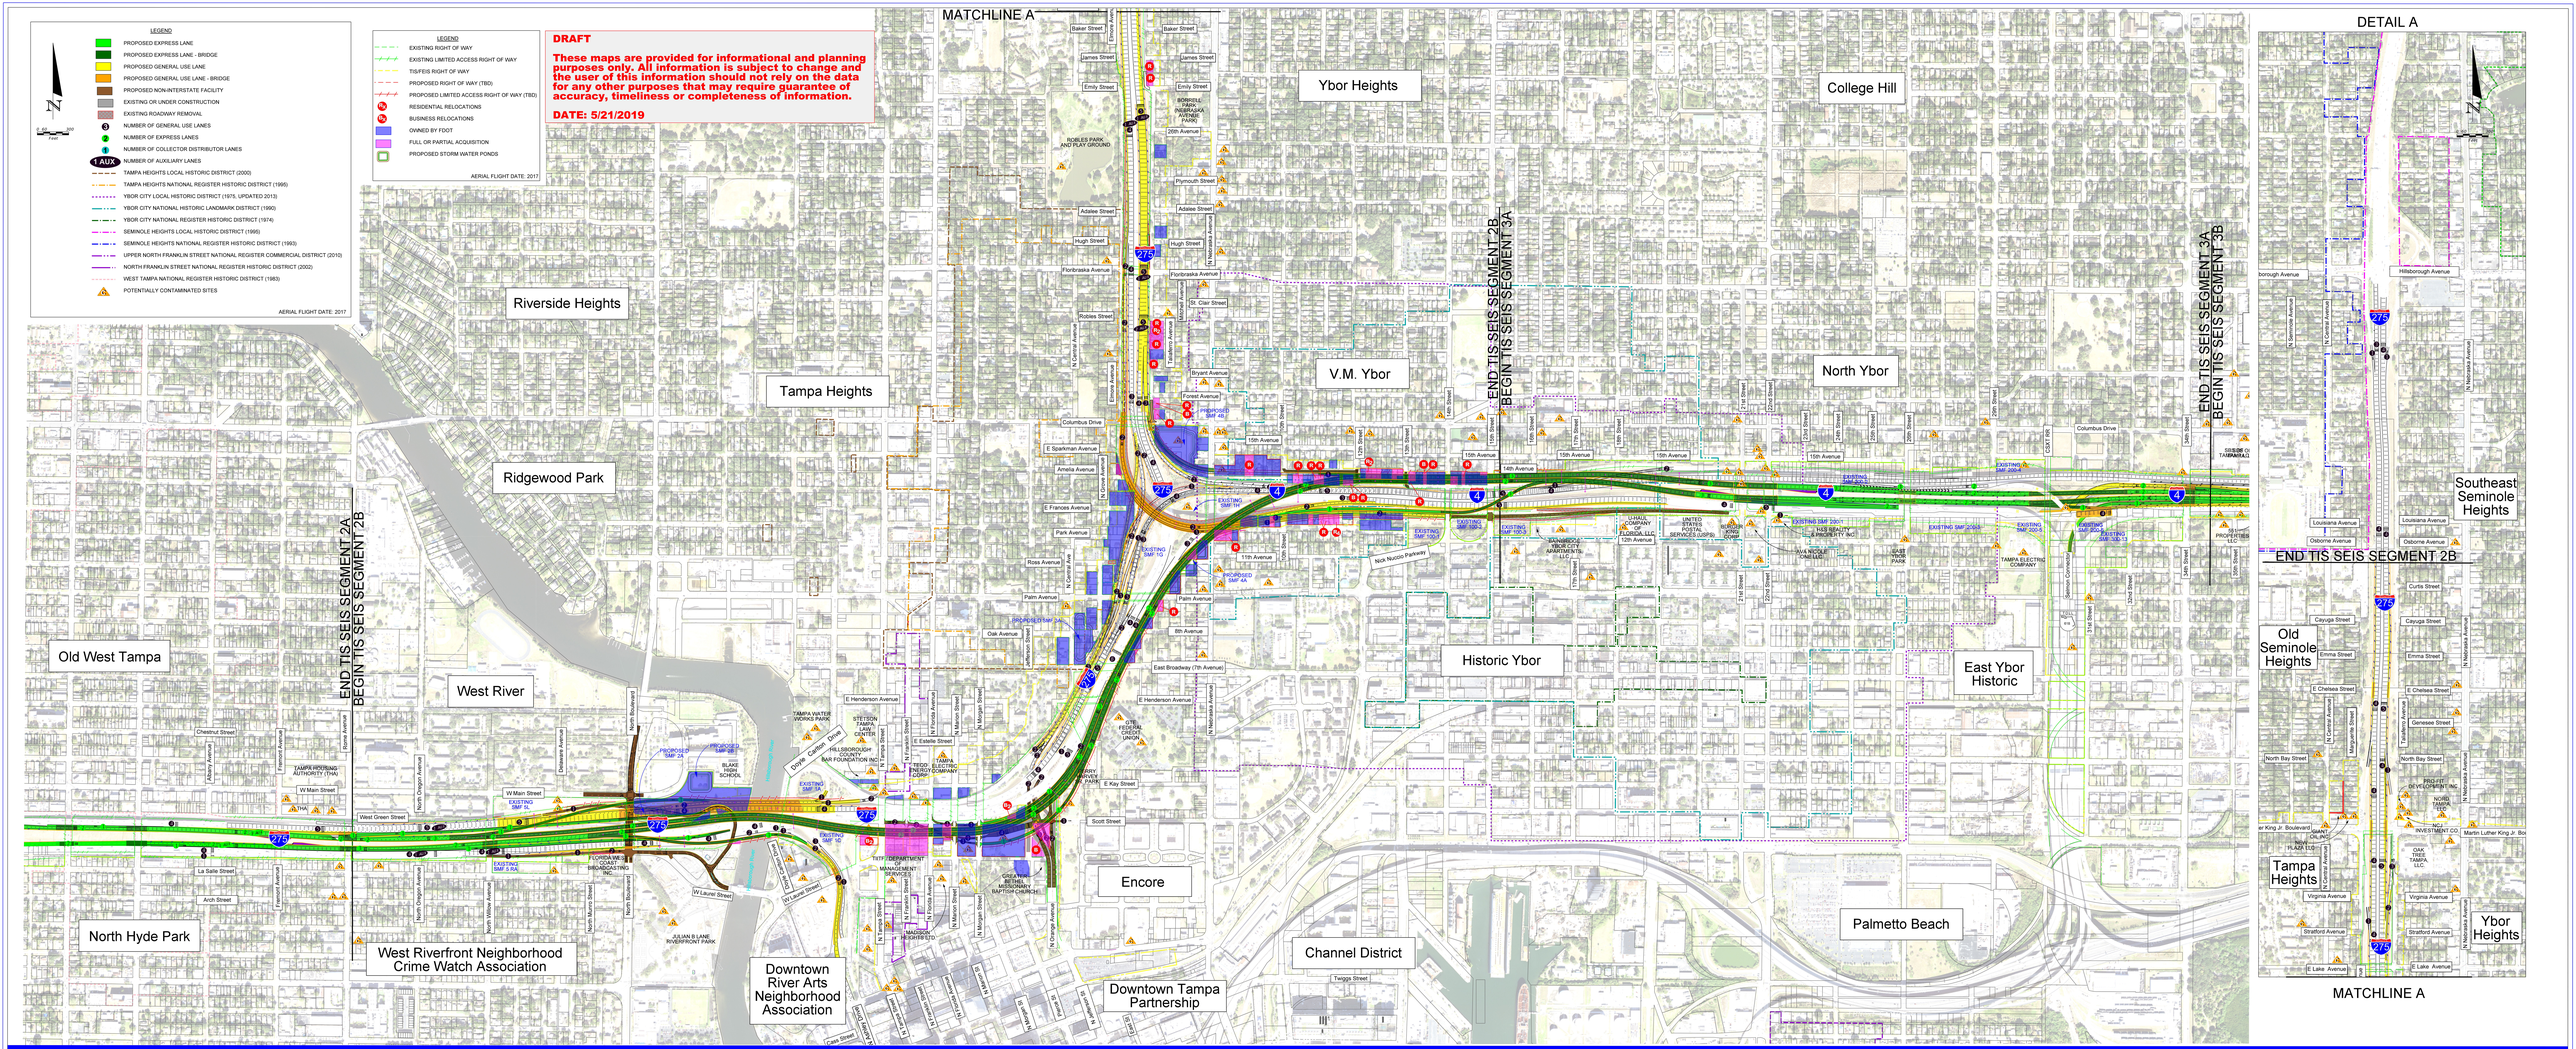

TIS SEIS SEGMENTS 2B & 3A: DESIGN OPTION C - CONCEPTUAL ALTERNATIVE ALIGNMENT