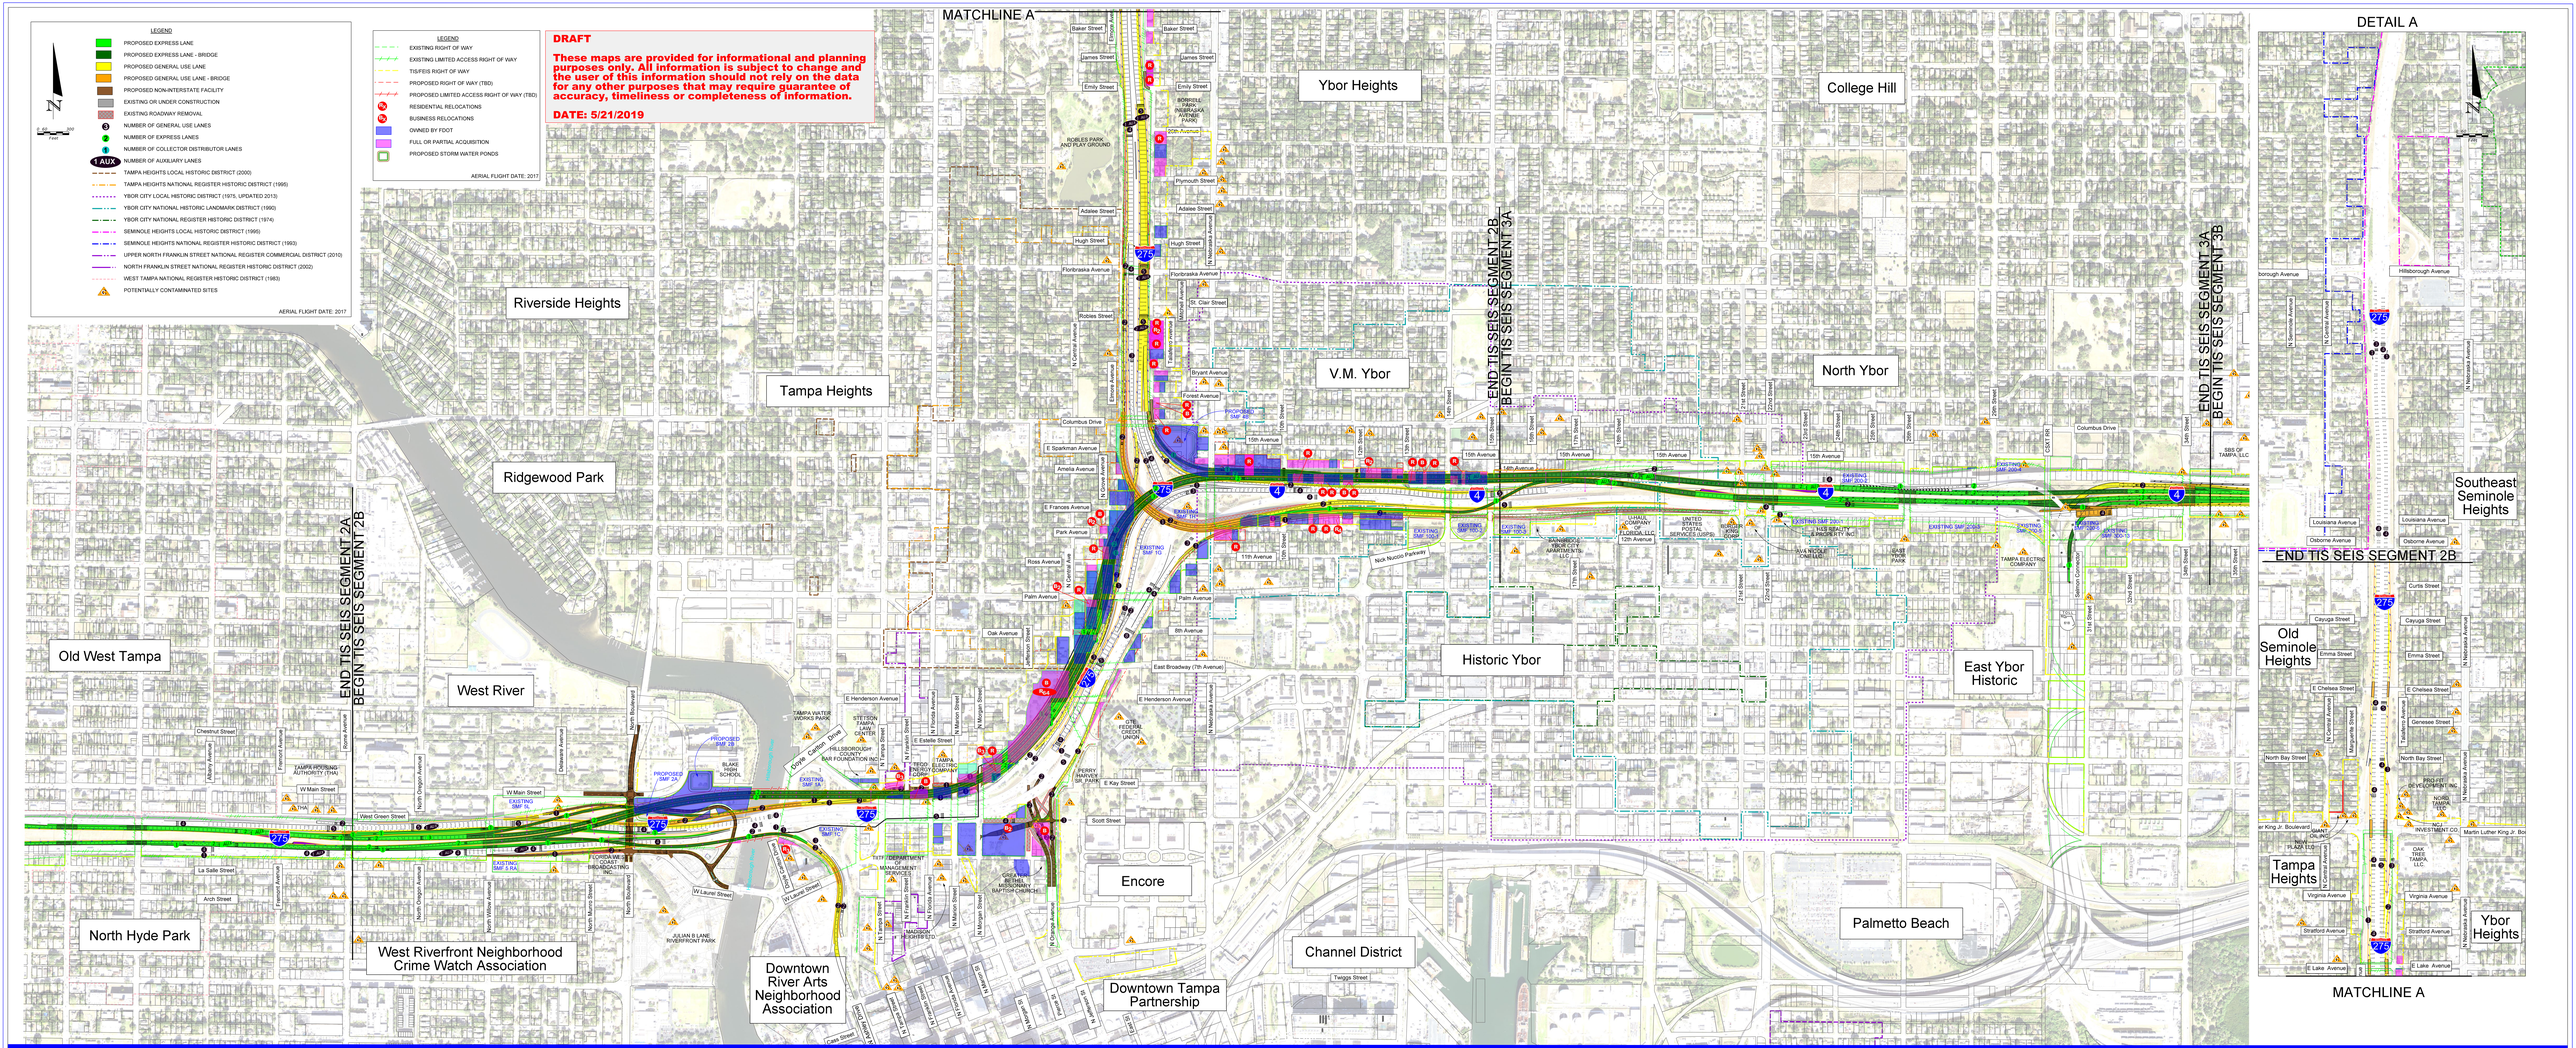

TIS SEIS SEGMENTS 2B & 3A: DESIGN OPTION D - CONCEPTUAL ALTERNATIVE ALIGNMENT